


A HOME
IN THE LAND
OF DIVINE
BLESSINGS

Krishna Galaxy

LUXURY LIVING.
DIVINE BLESSINGS.

VRINDAVAN

NEAR HARE KRISHNA ORCHID, SUNRAKH ROAD,
SHRI DHAM VRINDAVAN, DISTT. MATHURA (U.P.)

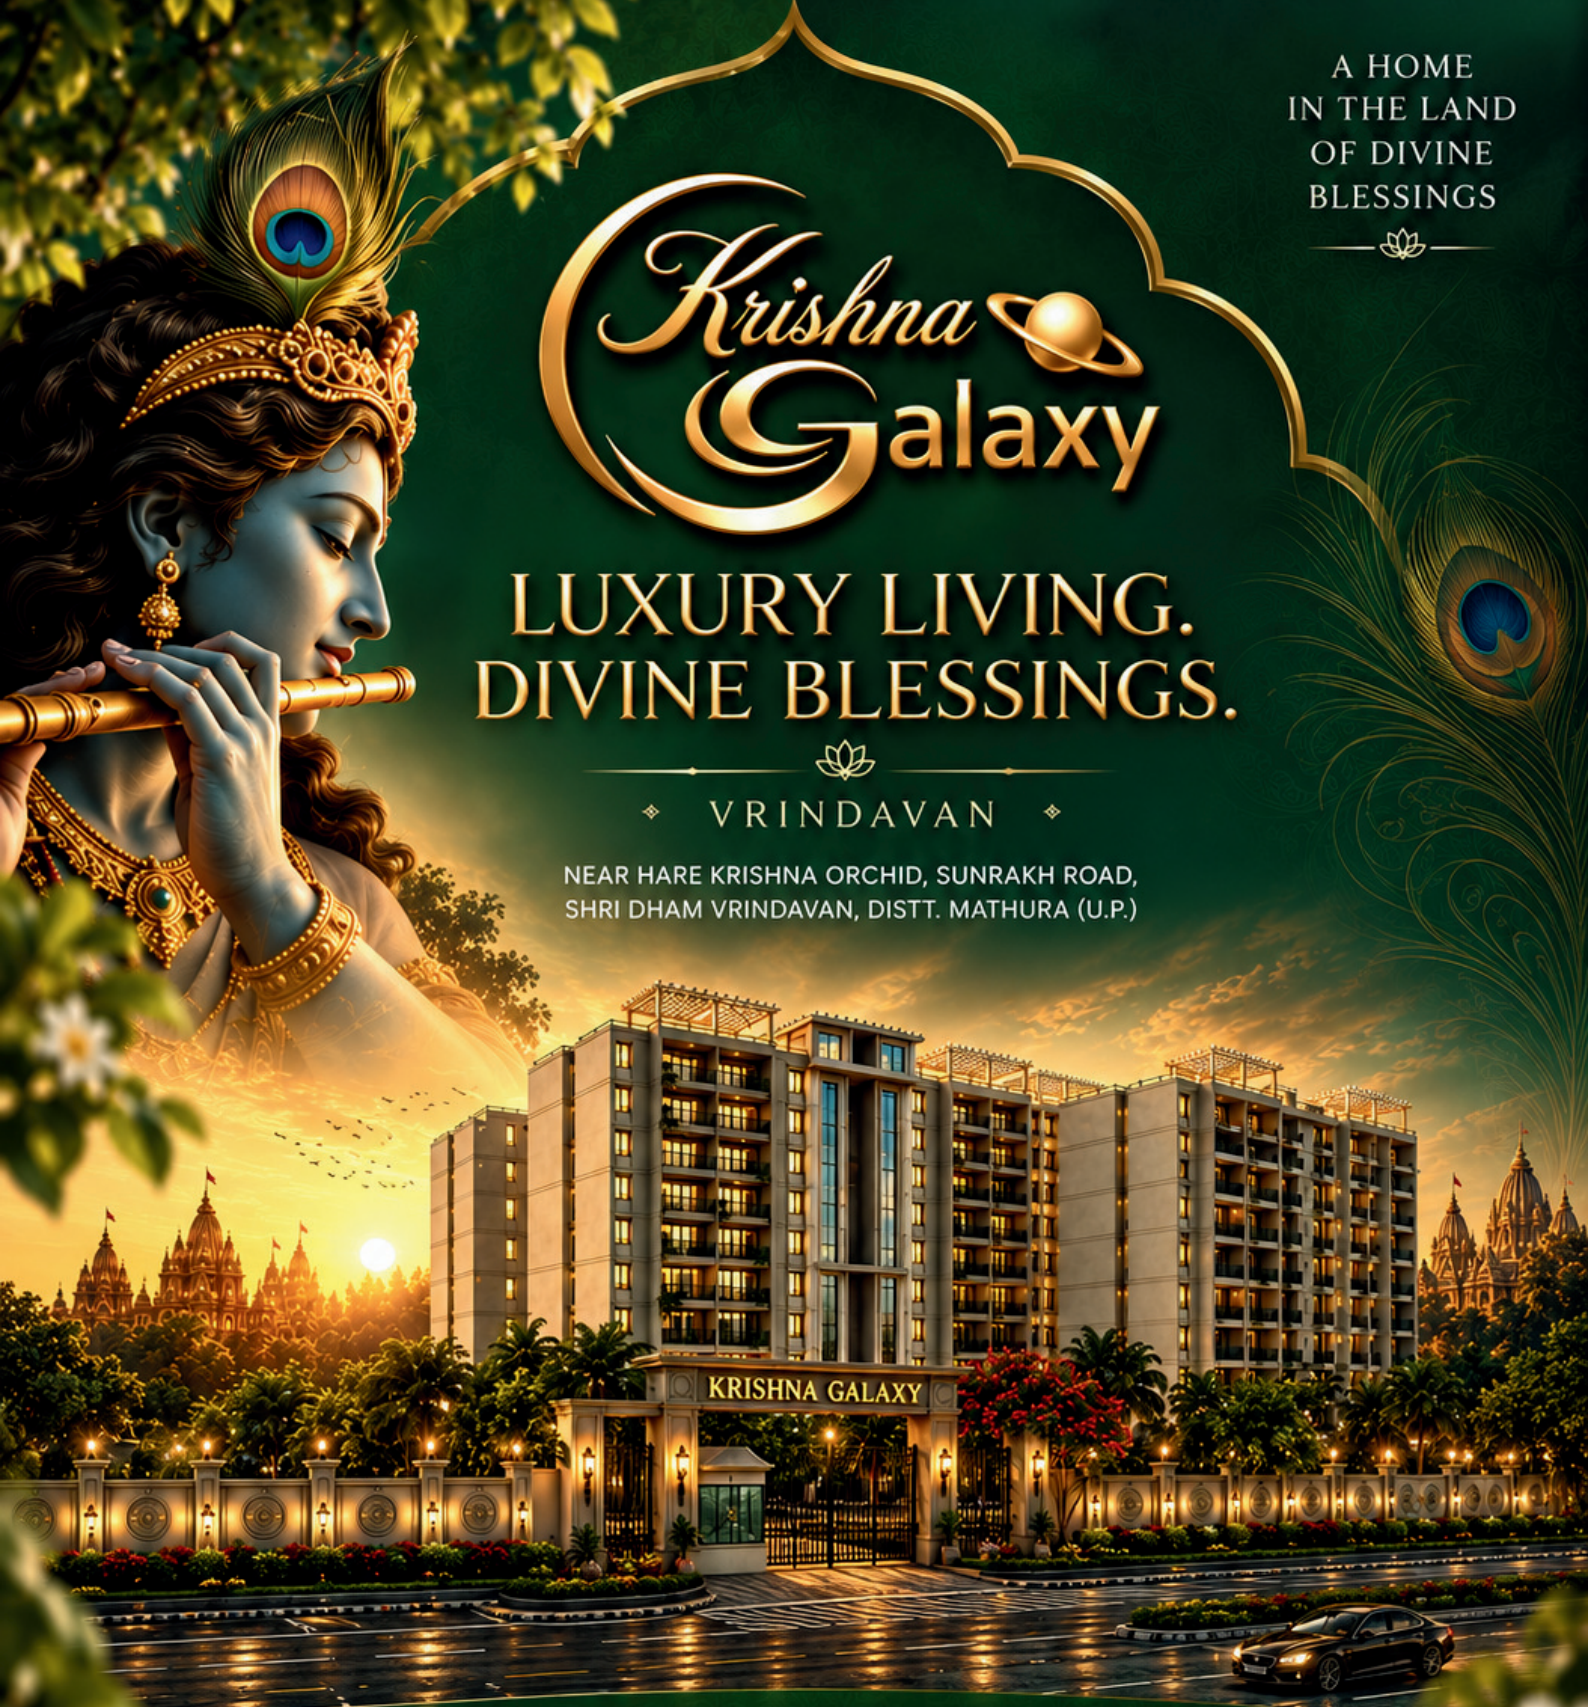

PREMIUM
HOMES



SPIRITUAL
SURROUNDINGS



MODERN
AMENITIES



SECURE
COMMUNITY




MVDA
APPROVED



RERA APPROVED
RERA Regd. No.
UPRERAPRJ325884/06/2026

*More than a Home...
A Higher Way of Living.*

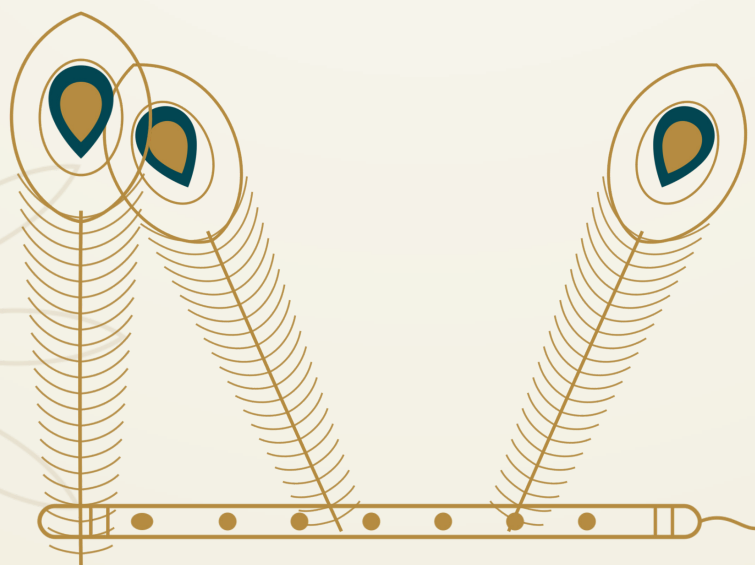

|| RADHE RADHE ||

Where the flute still plays



In the land where Krishna walked, every dawn breaks with a prayer
and every breeze carries His name. Krishna Galaxy is more than an
address — it is a life lived in the gentle presence of the divine.



“ Here, every breeze whispers Radhe. ”

FAITH IS THE HOLY LAND

Where every grain of sand speaks of Shri Dham Vrindavan



In this sacred land, every breeze whispers ‘Radhe’. Here, in the lap of nature — in the greenness that captivates the mind — lies the experience of divinity and the deep peace of spirituality.

Krishna Galaxy brings you this rare blend of faith, peace and luxury. With its wide roads, open spaces and beautiful apartments, it is a place where your every dream comes true — and where you feel the proximity of Krishna in every moment.

Krishna Galaxy at a Glance

3

Residential Towers

Block A · B · C

G+10

Stilt+Basement parking

268

Premium Homes

Studio · 1 · 2BHK

9,000

Expansive green campus

Society park & open lawns

MVDA

BP / 21-22 / 0135

100%

Vaastu-Conscious

Thoughtful planning

LOCATION & CONNECTIVITY

- Khasra No. 1186 Mi, 1194 & 1196, Mauza Sunrakh Bangar, Vrindavan
- Direct access from 6.0 m wide internal road, off Sunrakh Road
- Connectivity to Mathura & Delhi-Agra (Yamuna) Expressway
- Walking distance to Prem Mandir & Hare Krishna Orchid
- Minutes from Banke Bihari Temple & ISKCON Vrindavan
- Serene, spiritually-charged neighbourhood

Connectivity that centers everything



THE DIVINE HEART OF VRINDAVAN

Just 5 Minutes' Walk to Prem Mandir

The world's most beautiful temple — moments from your doorstep.



SEAMLESS APPROACH FROM EVERY DIRECTION • INDICATIVE MAP • NOT TO SCALE

5 Minutes

Prem Mandir
(walking)

Walk

Hare Krishna
Orchid

15 Minutes

Banke Bihari
& ISKCON

Direct

Yamuna
Expressway

Thoughtfully zoned



- Three residential blocks around open greens
- Society park — approx. 597 sq.m
- Stilt + basement car & two-wheeler parking
- 6.0 m wide internal drive-ways
- Double-height lobby & club house zone
- STP & DG yard discreetly placed
- Rainwater harvesting across campus
- Amphitheatre & seating courts
- Provision for future extension
- Gated, walled & fully secured

Where faith and luxury live together



01

Club House

Gather, unwind & practise mindfulness.

02

Meditation Zones

Areas to cultivate calm and peace.

03

Modern Gymnasium

State-of-the-art fitness equipment.

04

Swimming Pool

A shimmering oasis amid greenery.

05

Society Park

Trails, lawns & open green spaces.

06

Kids' Play Area

Safe, vibrant play zone.

07

Amphitheatre

Open-air stage for community events.

08

Banquet & Party Lawns

Large lawns for grand celebrations.

09

Medical Centre & Polyclinic

In-campus healthcare on call.

10

Shopping & Stores

Departmental stores inside the complex.

11

24x7 Security

Guards & CCTV across the campus.

12

High-Speed Lifts

Elegant lift lobbies per tower.

13

Landscaped Gardens

Pergola seating & courtyards.

14

Power Backup

DG backup for essentials.

15

Eco Systems

STP, rainwater harvest & solar.

SPACES TO PAUSE, PLAY & CONNECT

A campus alive with green



OPEN-AIR AMPHITHEATRE



CHILDREN'S PLAY AREA



LANDSCAPED COURTYARDS


SPACES TO PAUSE & CONNECT

Arrive to elegance, every day



LANDSCAPED COURTYARDS

Cosy pergola seating under the open sky.

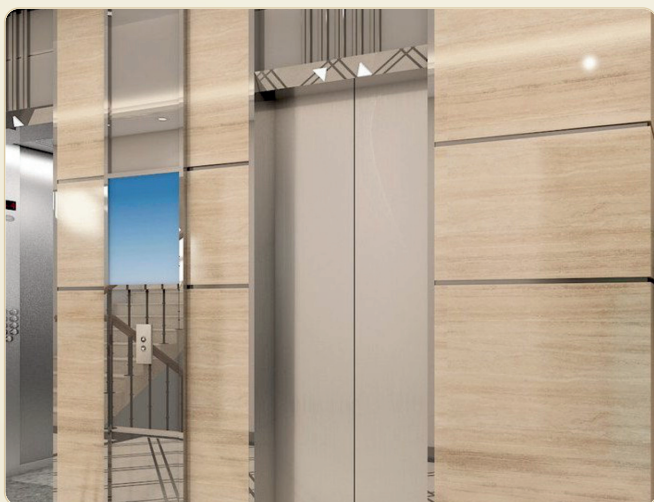

ELEGANT LIFT LOBBY

Marble finishes, wood panelling, ambient light.



GRAND STAIRCASE

Wide, light-filled stairs & art-lined galleries.

The lobby itself feels magnificent — a warm welcome home

EVERY CORNER, A MASTERPIECE

Living & Dining



A luxurious dining where you savour the love of mother, with every meal made special. Large windows fill the living space with light and air, while designer ceilings and warm decor turn everyday moments into cherished memories.

- Spacious living + dining
- Large windows, light & air
- Designer ceiling & lighting
- Vitrified flooring

PRIVATE BALCONY

Sunrise, sunset & serenity



PREMIUM WASHROOMS


Crafted with care




Contemporary sanitaryware, glass shower partitions and designer tiles bring everyday luxury to your routine — finished with complete attention to comfort.

- Branded CP & sanitaryware
- Glass shower partition
- Designer tiles to ceiling
- Anti-skid flooring



Tower A

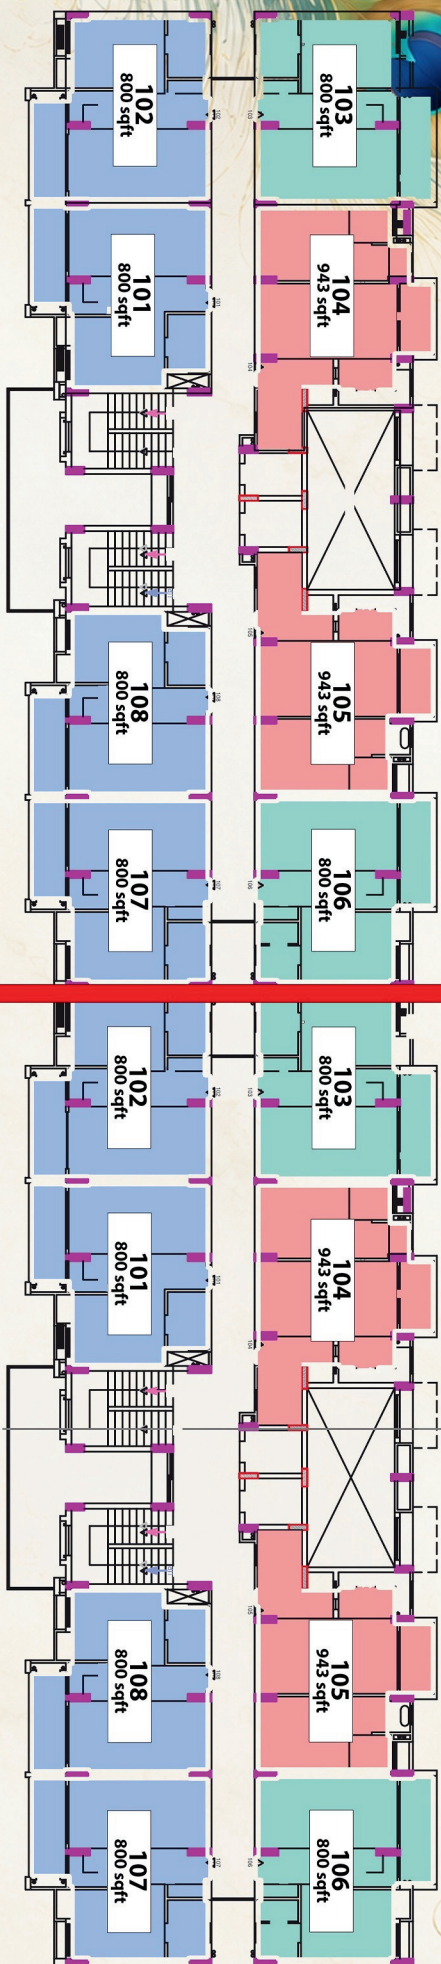

Tower B

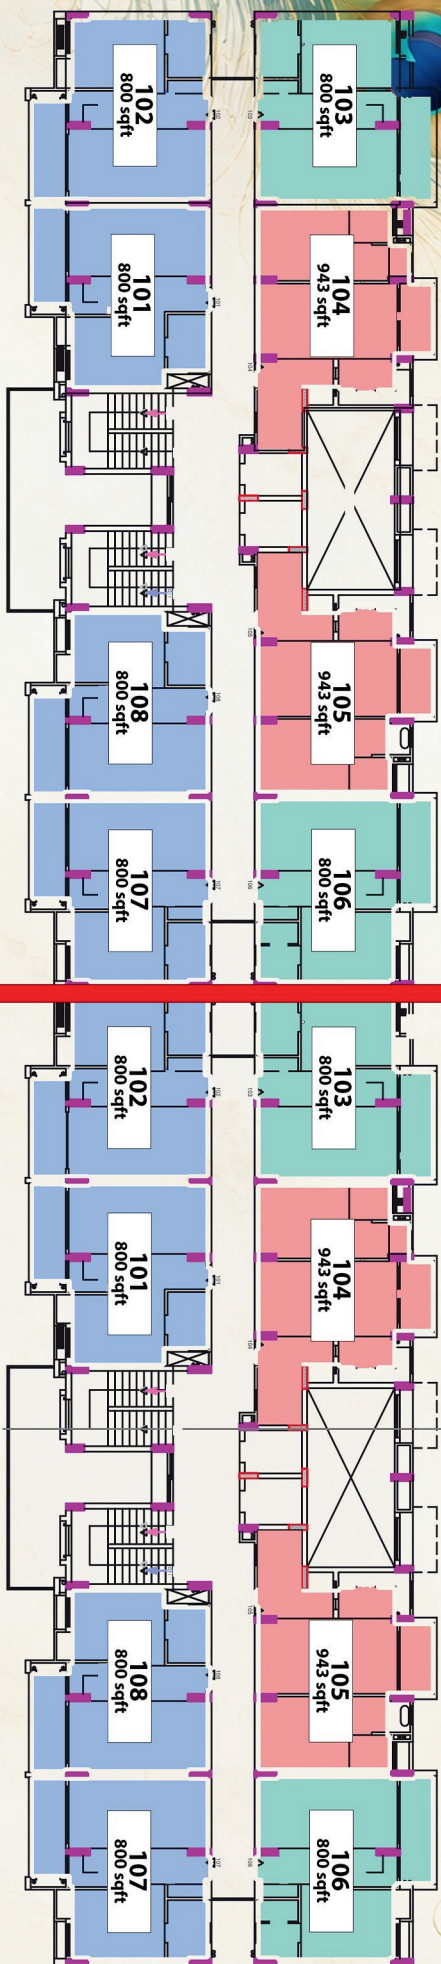

Tower C

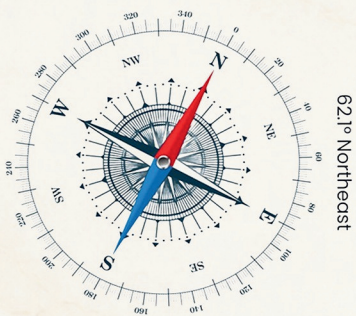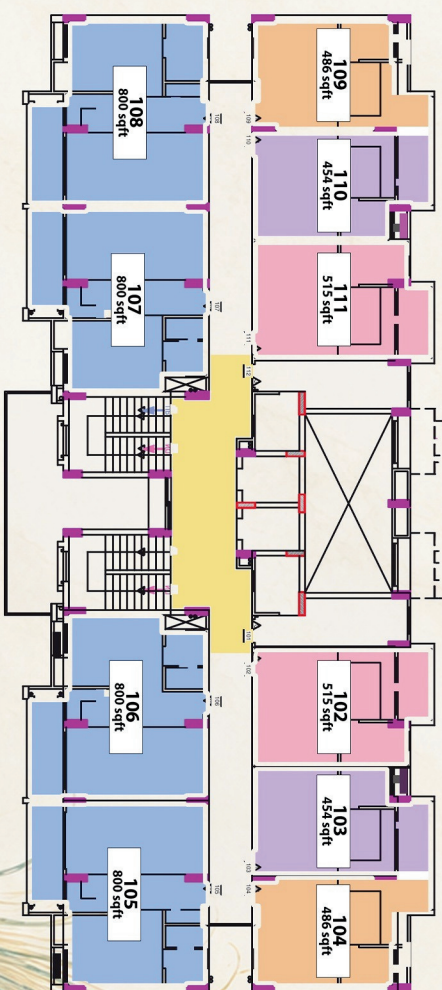

62.1° Northeast

TYPICAL FLOOR PLAN (1st floor)

LEGEND - UNIT SIZES

49.50 SQM	1-BHK	(800 sqft)
49.96 SQM	1-BHK	(800 sqft)
58.39 SQM	1-BHK	(943 sqft)

31.88 SQM	STUDIO	(515 sqft)
28.13 SQM	STUDIO	(454 sqft)
30.07 SQM	STUDIO	(486 sqft)





Total Area (454 sqft)



Total Area (486 sqft)



Total Area (515 sqft)



Total Area (552 sqft)



Total Area (1150 sqft)



Total Area (943 sqft)



Total Area (800 sqft)



LIVE LIKE A LUXURY HOTEL

Designed to make your life prosperous

Every corner is a masterpiece. Select residences come thoughtfully appointed so you feel the comfort of a luxury hotel from the very first day.

BEDROOM

- Double bed with mattress
- TV unit
- Side table
- Air-conditioner
- Curtains & drapes

LIVING ROOM

- Sofa set
- Centre table
- TV unit
- Air-conditioner
- Four-seater dining

KITCHEN

- Modular furniture
- Chimney & hob
- Granite-top counter
- Refrigerator
- Sink & fittings

*Furnishing & appliance packages may vary by unit / scheme. Images are indicative.

Every home, every size



BLOCK A & B · TYPICAL (2ND–9TH)

UNIT NO.	TYPE	CARPET m ²	CARP ft ²	SUPER ft ²
201,202,207,208	1 BHK	49.50	532	800
203, 206	1 BHK	49.96	538	800
204, 205	2 BHK	74.18	798	1150

BLOCK C · TYPICAL (2ND–9TH)

UNIT NO.	TYPE	CARPET m ²	CARP ft ²	SUPER ft ²
201, 212	Studio	34.21	368	552
202, 211	Studio	31.88	343	515
203, 210	Studio	28.13	303	454
204, 209	Studio	30.07	324	486
205– 208	1 BHK	49.50	532	800

BLOCK A & B · 1ST FLOOR

UNIT NO.	TYPE	CARPET m ²	CARP ft ²	SUPER ft ²
101,102,107,108	1 BHK	49.50	532	800
103, 106	1 BHK	49.96	538	800
104, 105	1 BHK	58.39	629	950

BLOCK C · 1ST FLOOR

UNIT NO.	TYPE	CARPET m ²	CARP ft ²	SUPER ft ²
101, 112	Studio	19.36	208	313
102, 111	Studio	31.88	343	515
103, 110	Studio	28.13	303	454
104, 109	Studio	30.07	324	486
105– 108	1 BHK	49.50	532	800

Carpet areas as per MVDA-approved plan. Super (saleable) area indicative (loading approx. 1.44–1.50×). 1 sq.m ≈ 10.764 sq.ft.

Built to a higher standard



STRUCTURE

- Earthquake-resistant RCC
- Stilt + basement parking
- G+10 storey towers

FLOORING

- Vitrified tiles living/beds
- Anti-skid in balcony/bath
- Granite kitchen platform

KITCHEN

- Modular base & wall units
- Granite counter, SS sink
- Chimney & hob provision

DOORS & WINDOWS

- Seasoned hardwood frames
- Flush / panel shutters
- Powder-coated windows

ELECTRICAL

- Concealed copper wiring
- Modular switches
- Ample points + DG backup

WALLS & PAINT

- Smooth POP / putty
- Premium emulsion inside
- Weatherproof outside

BATHROOMS

- Designer tiles to ceiling
- Branded CP & sanitaryware
- Glass shower partition

AMENITIES

- High-speed elevators
- STP & rainwater harvest
- Solar water heating





PEACE OF MIND, BY DESIGN

Secure today. Sustainable tomorrow.

24 x 7 SECURITY

- Trained guards at every entry
- CCTV across commons & lobbies
- Monitored entry & exit points
- Boom-barrier gated access
- Intercom connectivity
- Fire-safety systems each floor

GREEN & SMART

- Sewage Treatment Plant (STP)
- Rainwater harvesting system
- Solar water heating provision
- DG power backup
- Ample tree-lined open spaces
- Future-ready EV-friendly campus

A community that cares – for you & for nature

Krishna Galaxy

THANK YOU
FOR BEING A PART OF OUR JOURNEY

“ May your home always be filled
with happiness, prosperity and
divine blessings. ”



Let's Build Brighter Tomorrows Together.

DEVELOPED BY
Arihant Infratech

MVDA Approved · Sanction BP/21-22/0135 · Khasra 1186 Mi, 1194 & 1196

 www.krishnagalaxy.in

VRINDAVAN, UTTAR PRADESH

Disclaimer: While every attempt has been made to ensure the accuracy of the plans shown, all measurements, positioning, fixture fittings and any other data shown are an approximate interpretation for illustrative purposes only and are not to scale. No responsibility is taken for any error, omission, miss-statement or use of data shown. The company reserves the right to make changes in the plans, specifications, dimensions and elevations without any prior notice. 1 sq.ft. = 0.0929 sq.mt., 1 ft. = 0.305 mt. and 1 mt = 3.281 ft. · RERA Regd. No. UPRERAPRJ325884/06/2026