
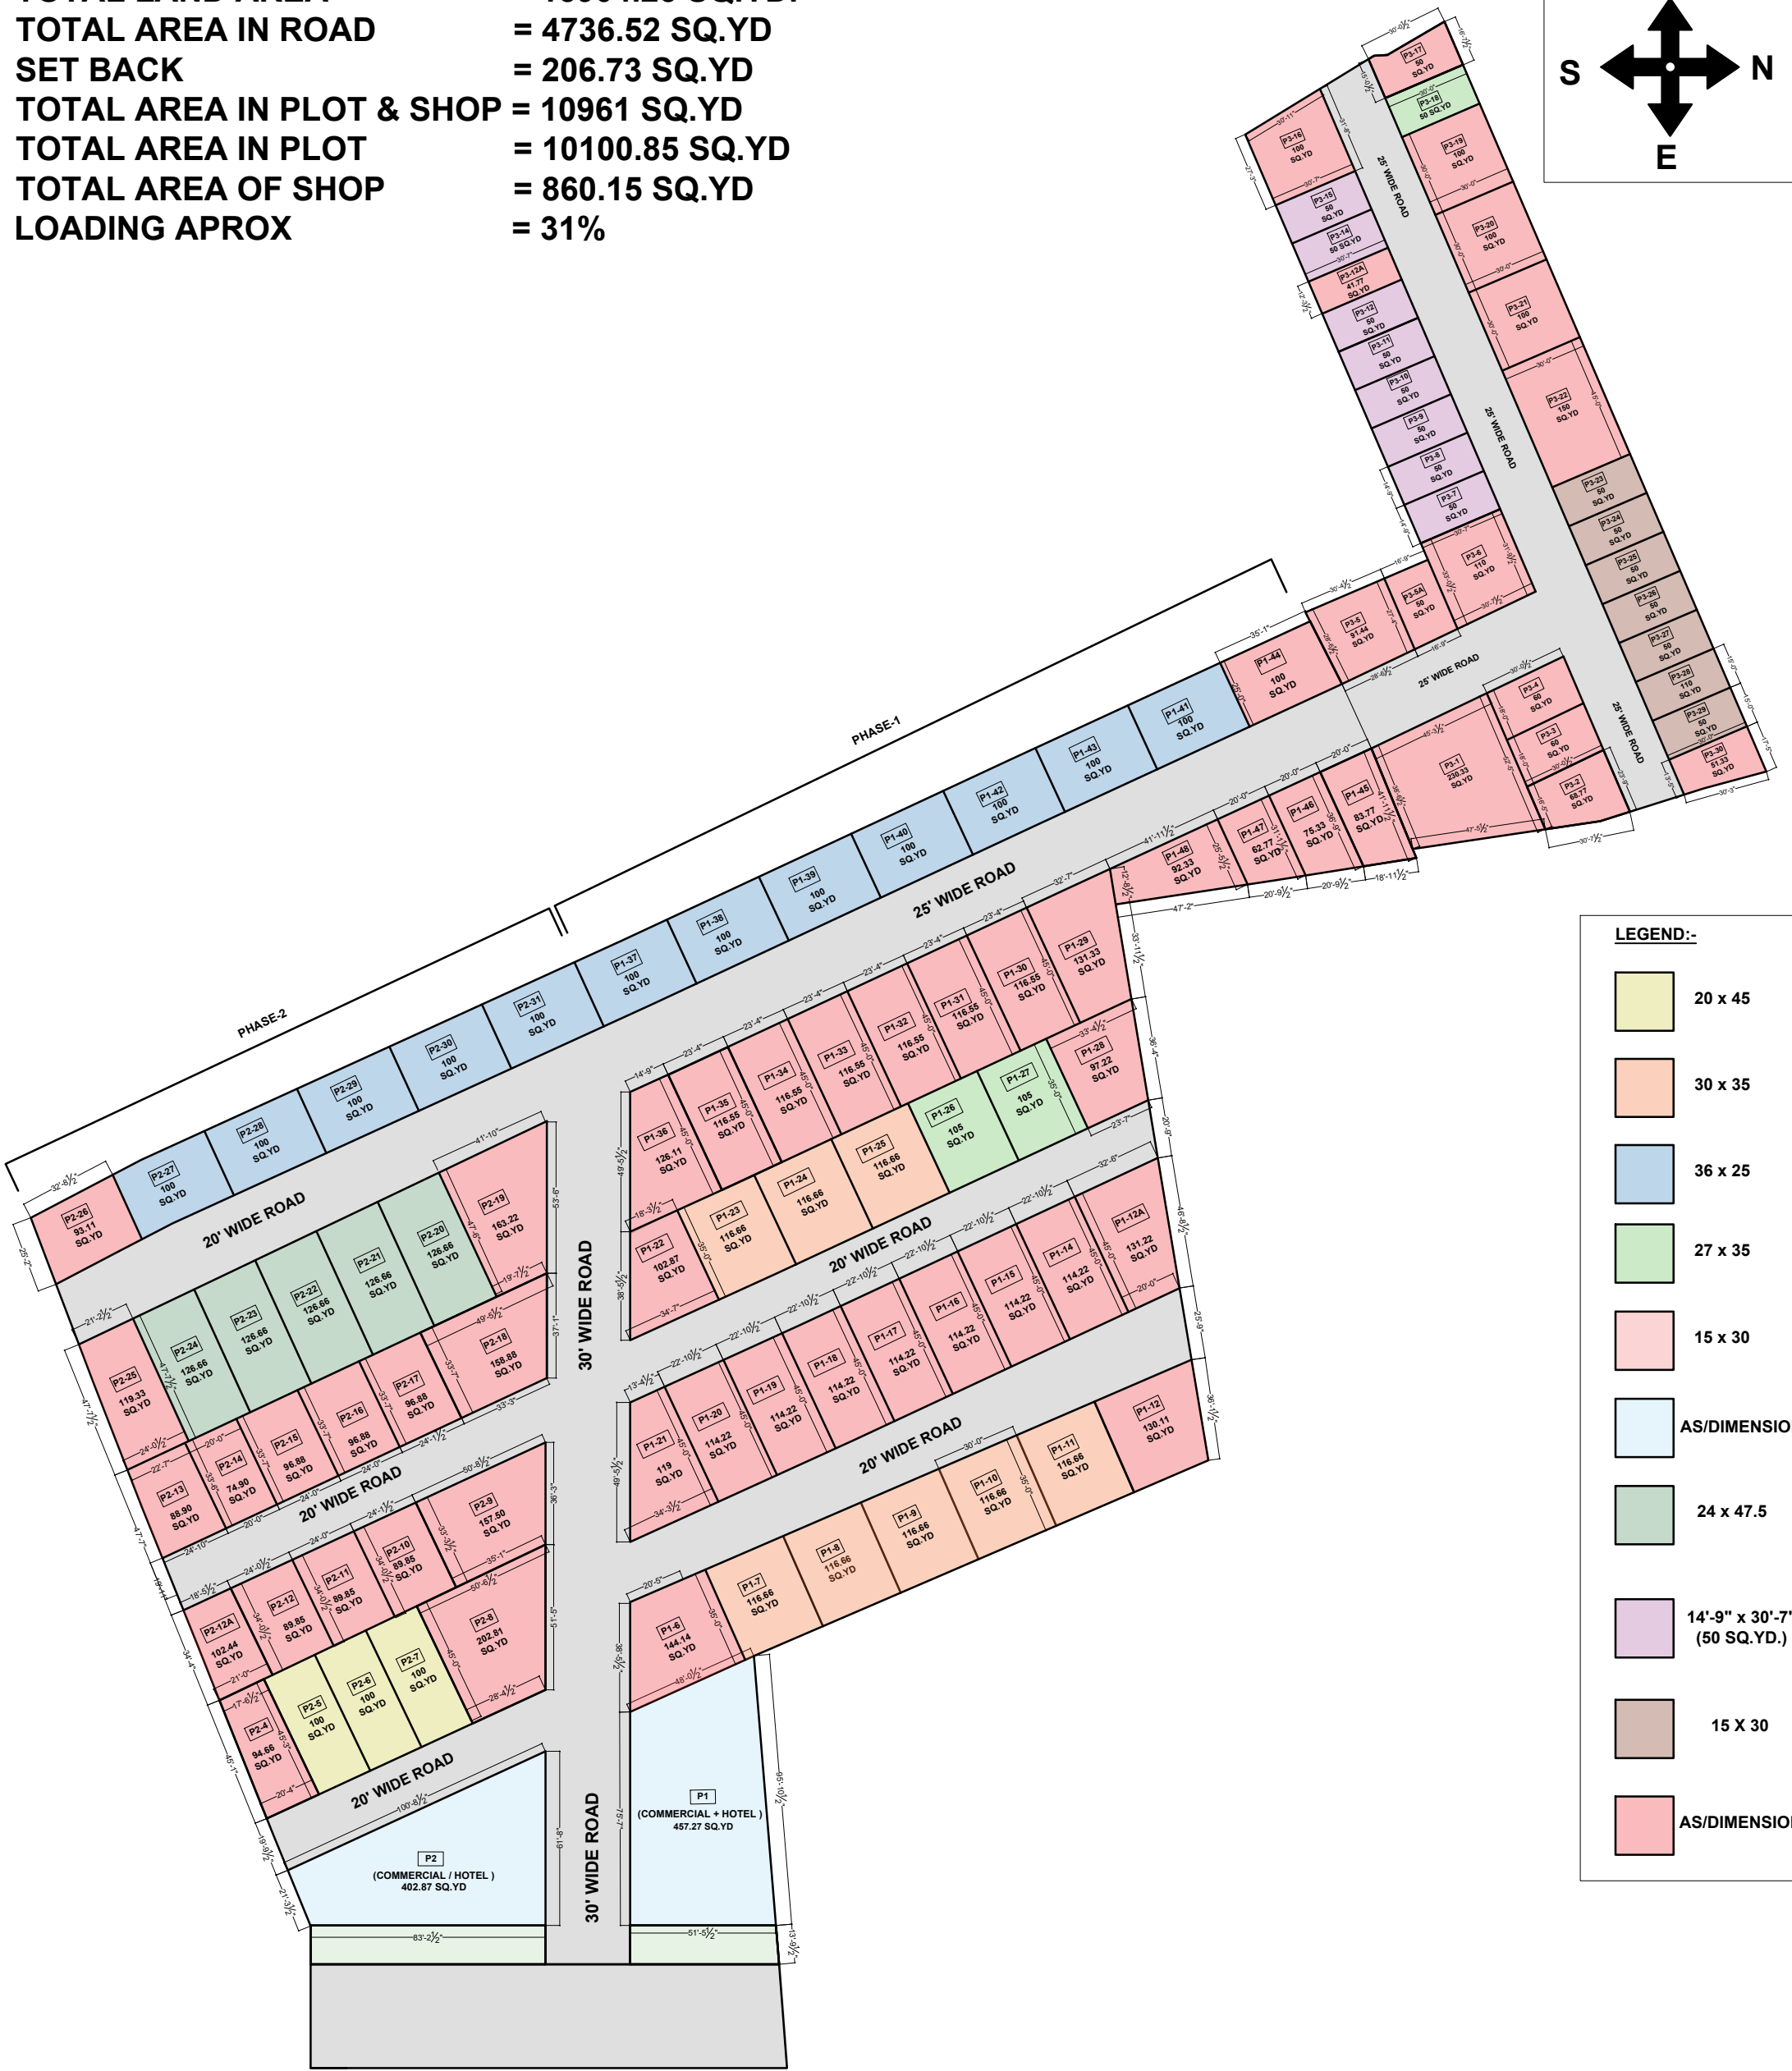


TOTAL LAND AREA = 15904.25 SQ.YD.
TOTAL AREA IN ROAD = 4736.52 SQ.YD
SET BACK = 206.73 SQ.YD
TOTAL AREA IN PLOT & SHOP = 10961 SQ.YD
TOTAL AREA IN PLOT = 10100.85 SQ.YD
TOTAL AREA OF SHOP = 860.15 SQ.YD
LOADING APROX = 31%

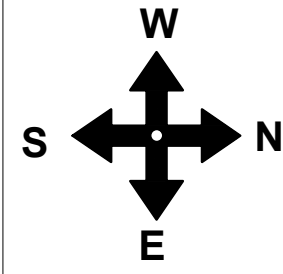

JOB TITLE:

LAYOUT PLAN

1. This drawing is the property of Designer's Square and is not to be reproduced, copied, handed over to a third party or used for any other purpose Other than for which it has been loaned.

DATE:

03.06.26

DRAWING NO:

DEALT BY

ARCHITECTS:

1.Architects
2.Engineers
3.Interior Design
4.Landscape
Consultants



COMPANY NAME & LOGO

Luxia Developer LLP

212, 3rd Floor , J S Arcade
Plot No - D1, Sector 18 , Noida 201301